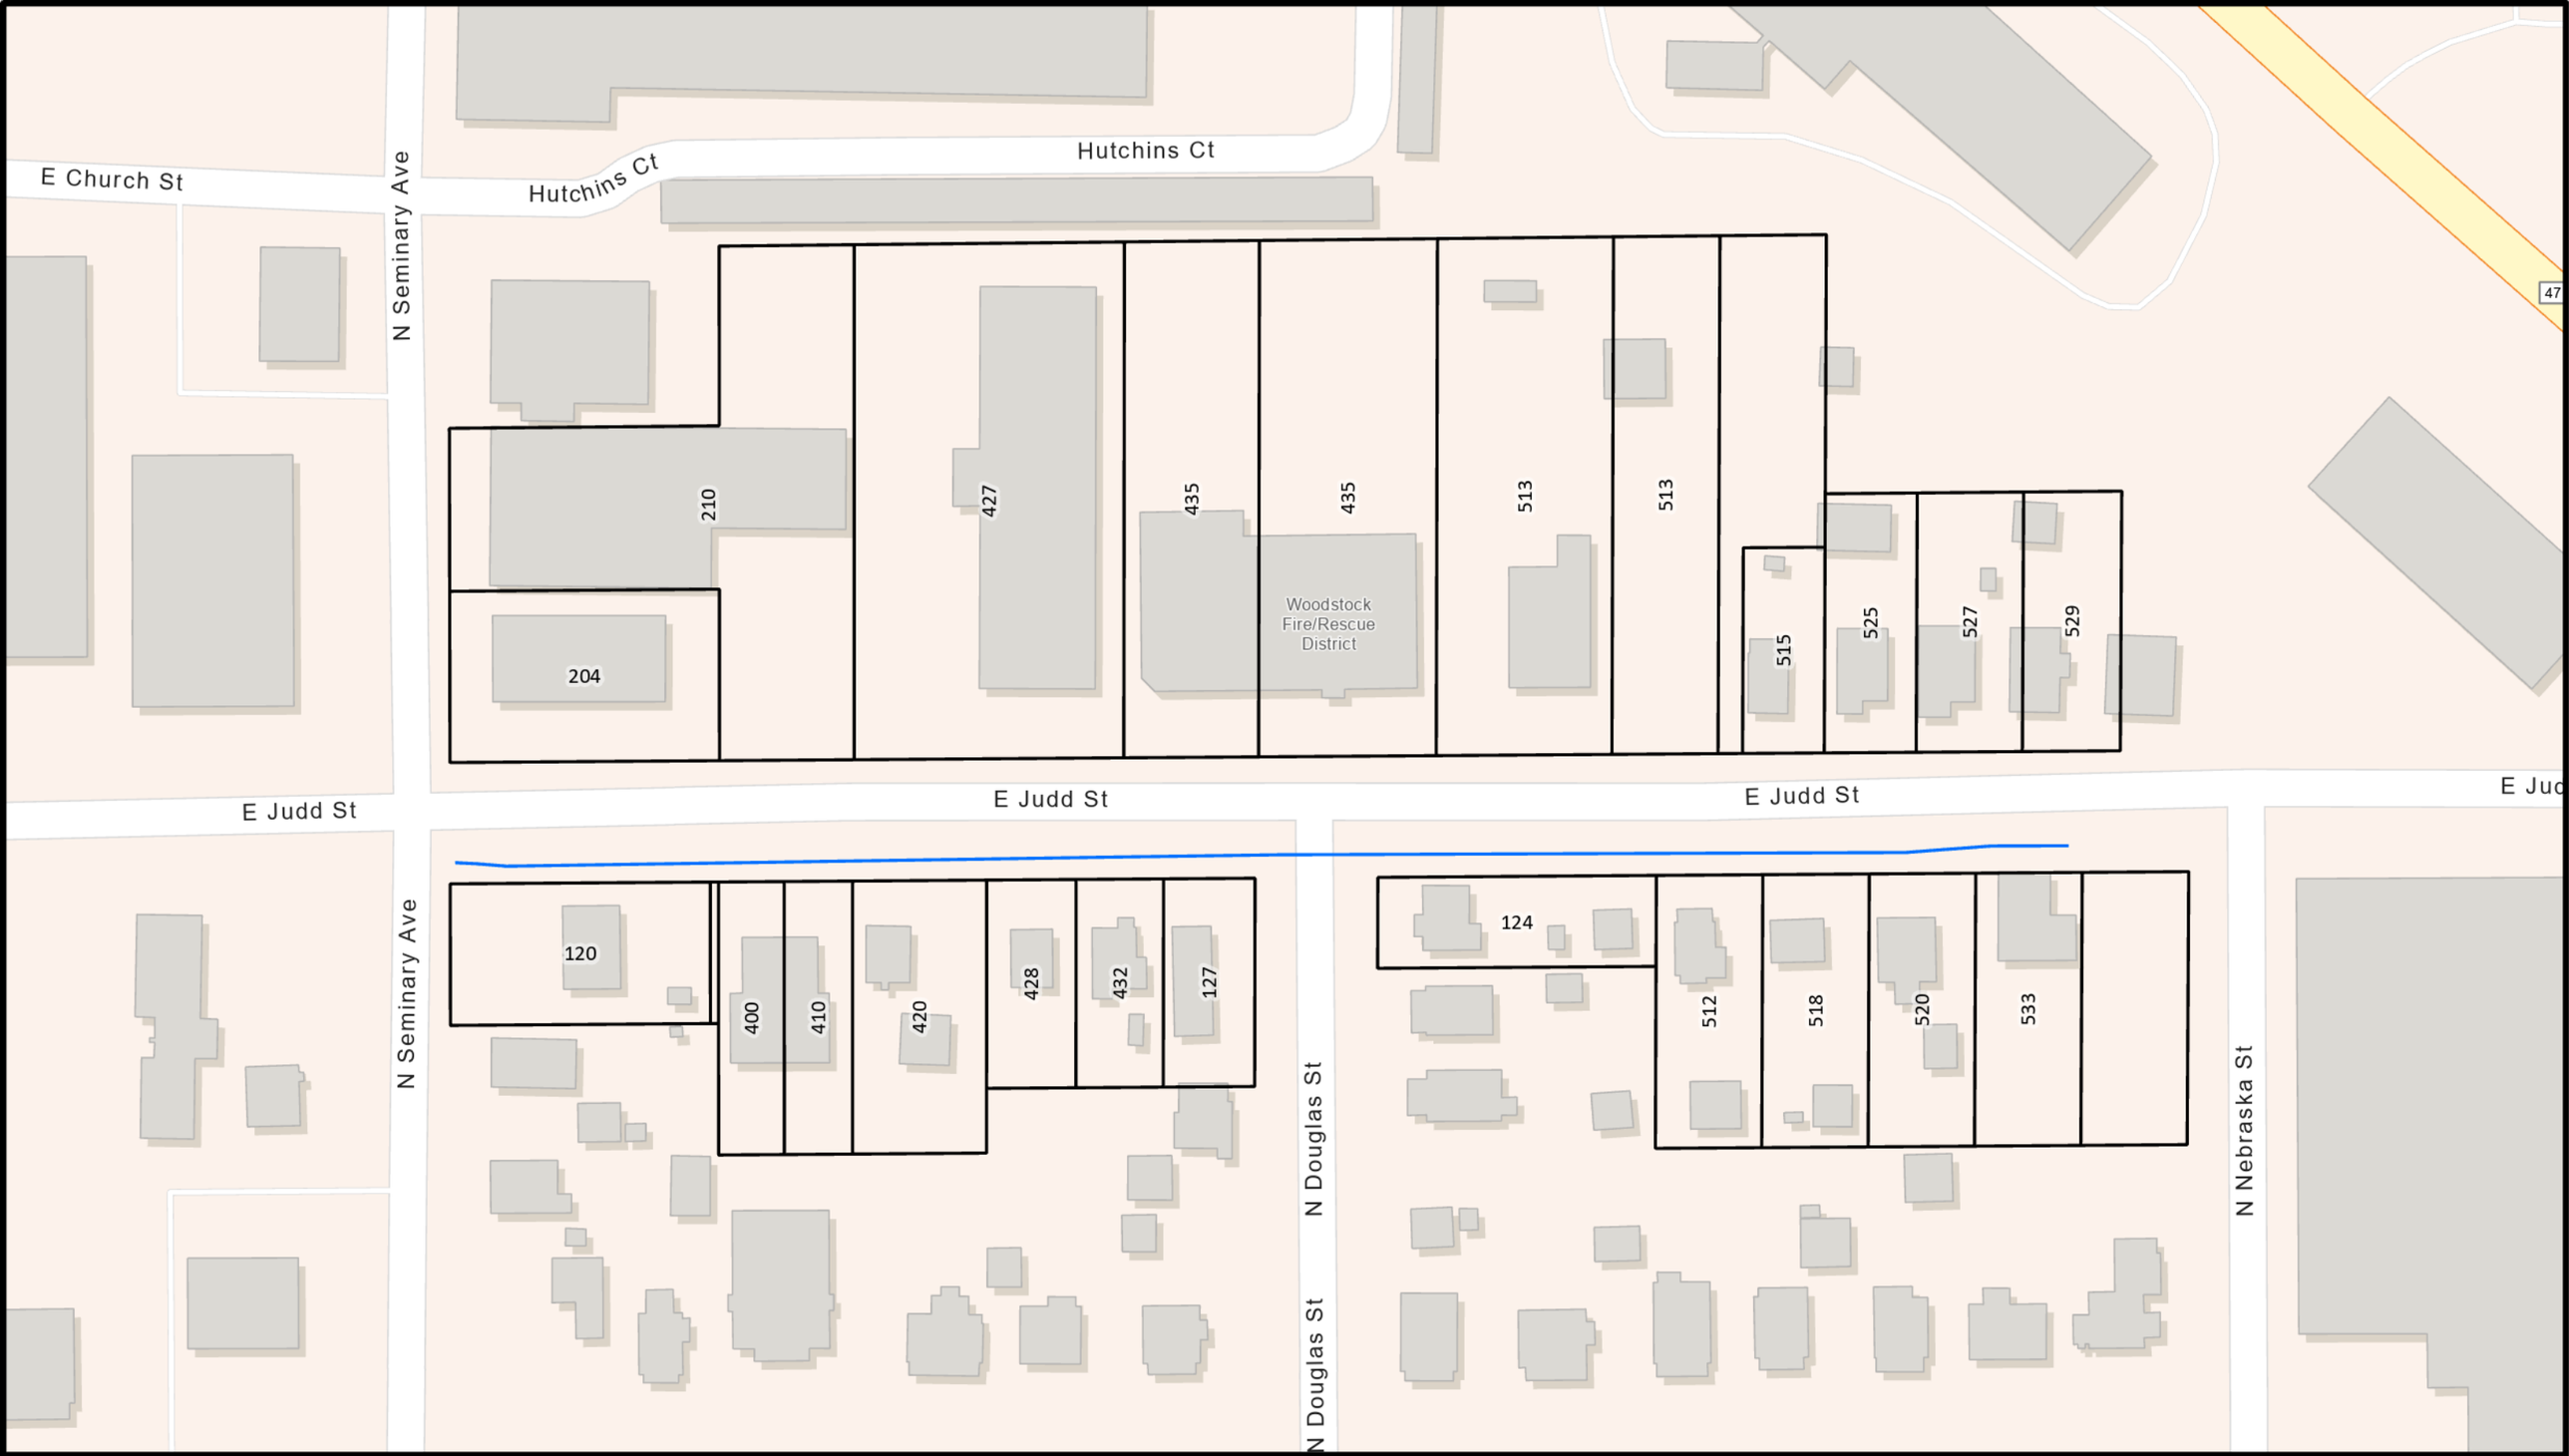


Nicor Gas

Nicor Gas

WOODSTOCK

0 15 30 60 90 120 Feet

Gas Main Info	
Project #	
Project Mileage	0.15
Contractor	
Install Year	1964
Material & Size	St - 2"

Inspection Info			
Historical Impingements	-	% Gas Main Inspected	- (roughly)
Found Through CCTV	-	% Short Side Inspected	- (roughly)
Total	-	*Repaired	-

Notes:

Legend

Project Gas Main
- Plastic
- Steel
- Other Gas Main

Parcel

Atlanta Gas Light

Drawn By: X2KFOXLE

Status Notes:

Date: 3/17/2026

N

Sources: Esri, TomTom, Garmin, FAO, NOAA, USGS, © OpenStreetMap contributors, and the GIS User Community